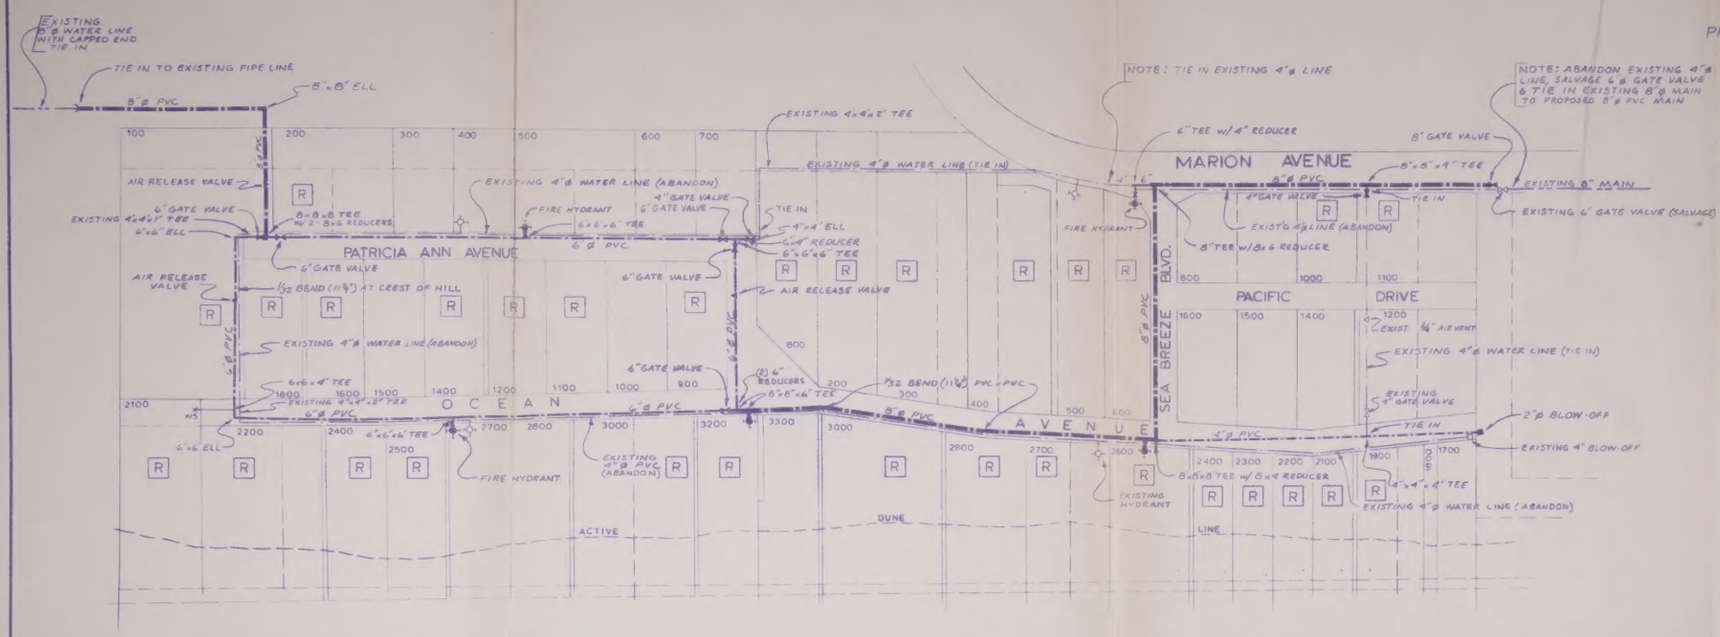

PLAN
1" = 100'

CLATSOP COUNTY ORE.

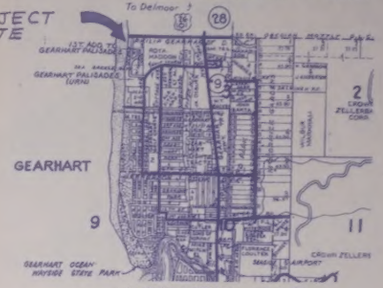

VICINITY MAP
2" = 1 MILE

LEGEND

- 8"ø PVC WATER MAIN (PROPOSED)
- 6"ø PVC WATER MAIN (PROPOSED)
- 4"ø PVC WATER MAIN (PROPOSED)
- 8"ø WATER MAIN (EXISTING)
- 4"ø WATER MAIN (EXISTING)
- WS# WATER SERVICE (PROPOSED)
- FIRE HYDRANT (PROPOSED) 3-PORT MUELLER
- FIRE HYDRANT (EXISTING)
- GATE VALVE (PROPOSED)
- GATE VALVE (EXISTING)
- AIR RELEASE VALVE (PROPOSED)
- AIR RELEASE VALVE (EXISTING)
- BLOW-OFF (PROPOSED)
- BLOW-OFF (EXISTING)
- R RESIDENCE

Nº	DATE	REVISIONS	BY

PROPOSED PIPELINE REPLACEMENT
PACIFIC PALISADES
GEARHART, OREGON

PACIFIC PALISADES PIPELINE CORP.
GEARHART, OREGON

REGISTERED PROFESSIONAL ENGINEER
COLIN R. HANDFORTH

DATE 5-19-86
FLD
DES
DRW
CHK

HANDFORTH & LARSON INC.
P.O. BOX 219
MANZANITA, OREGON 97130
TELEPHONE 1-503-368-5394
COLIN HANDFORTH TON LARSON

JOB 2113
SHEET 1
OF 1

DESIGN:
DRAFTS:
CHECK:
JOB No. 2113
DATE:
SHEET 1
OF 1

HANDFORTH & LARSON INC.
ENGINEERING & SURVEYING
P.O. BOX 219
MANZANITA, OREGON 97130